

EXPANDED POLYSTYRENE PANEL DETAILS

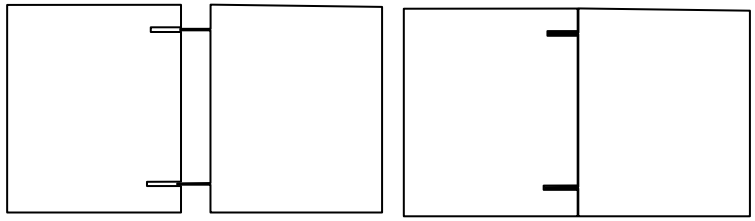

EPS Exterior Side Panels' Connection

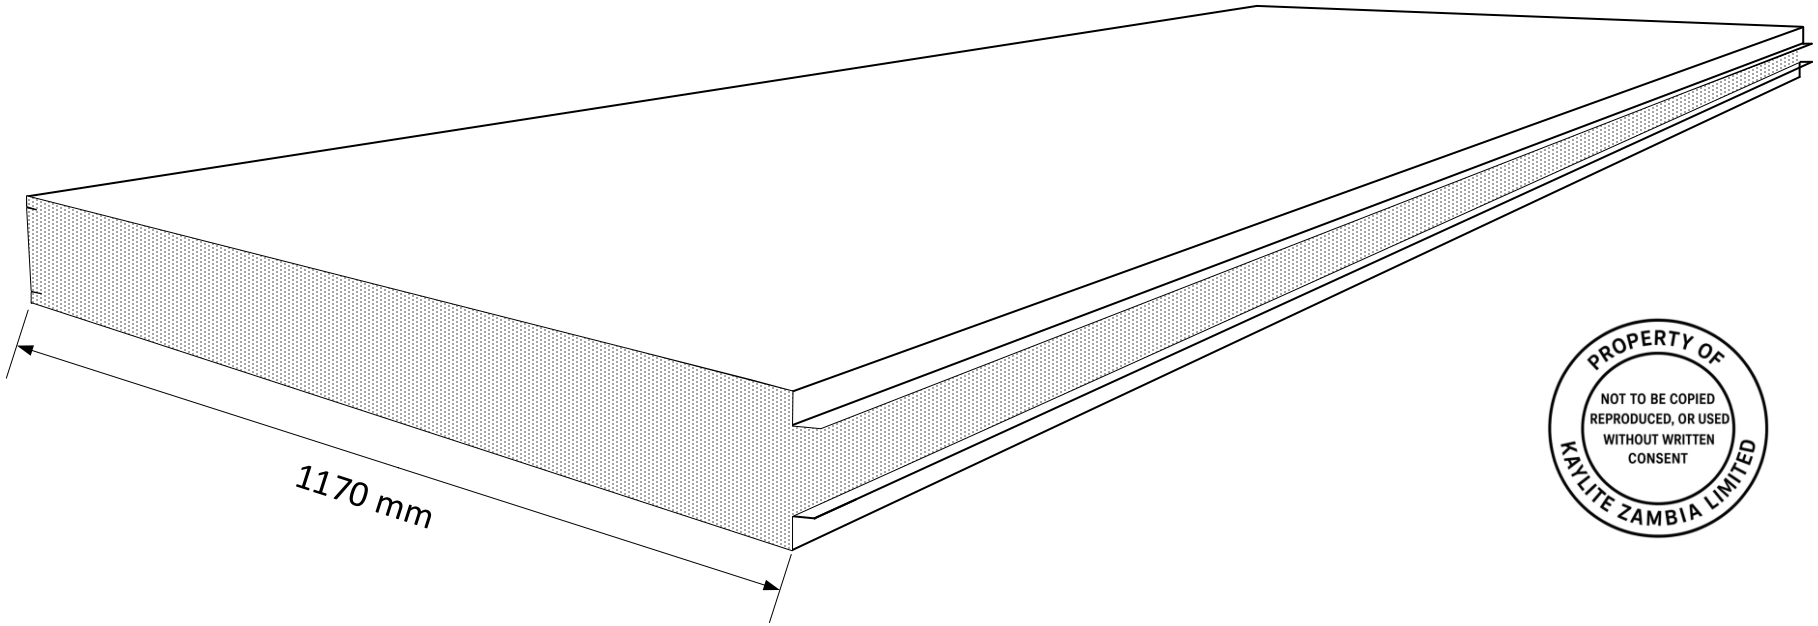

PROPERTY OF
NOT TO BE COPIED REPRODUCED, OR USED WITHOUT WRITTEN CONSENT
KAYLITE ZAMBIA LIMITED

REVISIONS				
ZONE	REV	DESCRIPTION	DATE	APPROVED

KAYLITE ZAMBIA LIMITED
On demand suppliers of all expanded polystyrene products
Plot 222, Blue Boar Road
Bonaventure, Lusaka
0963 412 687
sales@kaylitezambia.com

Project:	COLDROOM STRUCTURE
Owner:	KAYLITE ZAMBIA Ltd
Location:	Bonaventure, Makeni, Lusaka
Offer Planning:	EPS Exterior Side Panels' Connection
Dwg No:	KZL - COLDROOM - 2607 – 003 Rev: 0

DRAWN BY	DATE	REVISED	SCALE	PAGE
E.Sioras	8/14/2026	8/14/2026	1: 10	9 OF 21