
WALL TO CEILING ALUMINIUM DRESSING

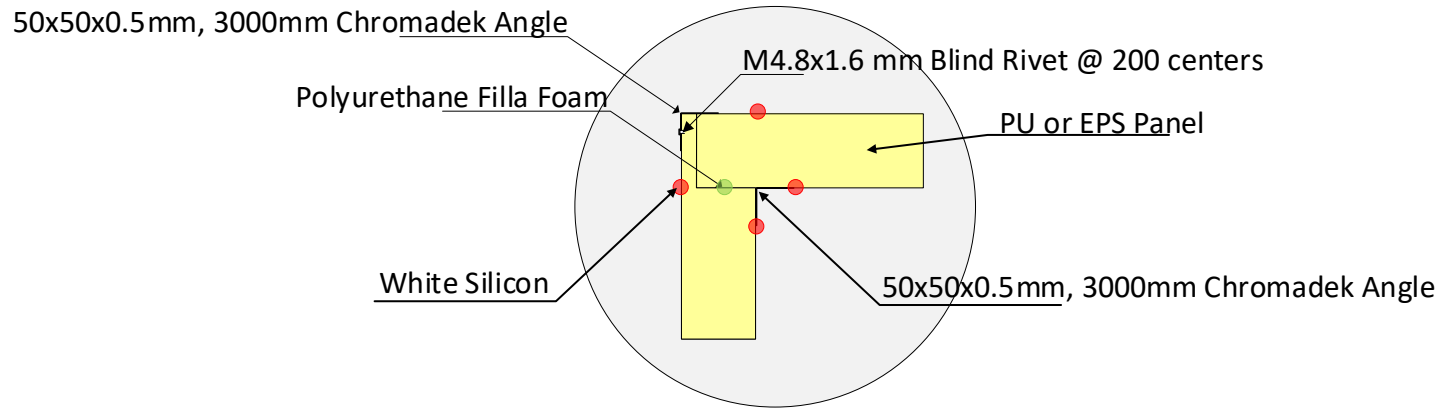

Side & Roofing Panels Connection

REVISIONS				
ZONE	REV	DESCRIPTION	DATE	APPROVED

KAYLITE ZAMBIA LIMITED
On demand suppliers of all expanded polystyrene products

Project:	COLDROOM STRUCTURE
Owner:	KAYLITE ZAMBIA Ltd
Location:	Bonaventure, Makeni, Lusaka
Offer Planning:	Side and Roofing Panels Connection
Dwg No:	KZL - COLDROOM - 2607 – 006 Rev: 0

DRAWN BY	DATE	REVISED	SCALE	PAGE
E.Sioras	8/14/2026	8/14/2026	1: 10	7 OF 21